




Latin Name	Planting Density	Flowering Start	Flowering End	SHRUB/HERBACEOUS/GRASS (S/H/G)	Height (Plant with flowers) (cm)	Foliage Height (cm)	Width (cm)	FLOWER COLOUR	ARCHITECTURE	Months DRY	Structural interest	Longevity	Speed of Growth	Self sowing	Moisture EV	Moisture Descriptive	Light Descriptive	Soil PH EV	Soil PH Descriptive	Temperature EV	Temperature Descriptive	Notes	STARS (out of 5)	Pollinators	Seed dispersal
Acanthus mollis	2	6	7	H	130	50	100	White	broad_basal	4	3-9 mths	Per	1-3yrs	Hi	3	Dry	Semi-shade	8		7					
Acanthus spinosus	3	6	7	H	80	40	60	White	broad_basal	5	3-9 mths	Per	3-5 yrs	Hi	3	Dry	Semi-shade	8		8					
Acer monspessulanum	1	4	5	S	500	500	400	Yellow	bushy_or_bran	4	9 mths	LL	>10 yrs	Lo	3	Dry	Full sun	7		5					
Achillea umbellata	6	4	5	H	30	30	40	White	Cushion	4	9 mths	Per	1-3 yrs	No	3	Dry	Semi-shade	8		5		Likes the sun but no competition			
ALLIUM sphaerocephalon	20	5	7	BULB	60	60	40	Pink	Upright	9	9 mths				3	Dry	Full sun	8		6					
Aloe striatula	1	5	6	S	150	100	150	Yellow	Upright	5	9 mths	LL	3-5 yrs	No	3	Dry	Full sun	8		7					
Aloysia virgata	1	7	11	S	400	350	200	White	bushy_or_bran	4	3-9 mths	LL	3-5 yrs	No	3	Dry	Full sun	7		8					
AMMOPHILA arenaria	4	4	6	G	0	0	0	Yellow	Upright	4	9 mths				3	Dry	Full sun	7		6					
Ampelodesmos mauritanicus	3	5	6	G	300	150	60	Yellow	Arching	5	9 mths	Per	1-3 yrs	Hi	3	Dry	Semi-shade	7		8					
Anagyris foetida	1	1	4	S	300	300	200	Yellow	Arching	5	9 mths	LL	3-5 yrs	No	3	Dry	Full sun	7		8					
Anthyllis cytisoides	4	4	6	S	60	60	60	Yellow	bushy_or_bran	5	9 mths	LL	<1 yr	Mod	3	Dry	Full sun	8		8					
Antirrhinum barrelieri	4	4	6	H	60	60	60	Pink	Upright	5	3 mths	<5 yrs	<1 yr	Hi	3	Dry	Full sun	8		8					
Antirrhinum glutinosum	6	5	6	H	15	15	40	White	Mat	4	3 mths	<5 yrs	<1 yr	Hi	3	Dry	Full sun	8		7					
Antirrhinum majus	6	5	7	H	80	80	40	Pink	Upright	4	3 mths	<5 yrs	<1 yr	Hi	3	Dry	Full sun	8		7					
Aptenia cordifolia	1	5	10	H	10	10	100	Red	Mat	4	No	LL	<1 yr	No	3	Dry	Full sun	8		9					
Arbutus andrachne	1	2	4	S	600	600	400	White	bushy_or_bran	5	9 mths	LL	5-10 yrs	Lo	3	Dry	Semi-shade	7		7					
Arbutus unedo	1	10	11	S	500	500	300	White	bushy_or_bran	4	9 mths	LL	5-10 yrs	Lo	3	Dry	Semi-shade	7		7					
Arbutus unedo var. rubra	1	10	11	S	500	500	300	Pink	bushy_or_bran	4	9 mths	LL	5-10 yrs	No	3	Dry	Semi-shade	7		7					
Arbutus x andrachnoides	1	10	11	S	500	500	300	White	bushy_or_bran	4	9 mths	LL	5-10 yrs	No	3	Dry	Semi-shade	7		7					
Arbutus x thuretiana	1	1	3	S	600	600	400	White	bushy_or_bran	4	9 mths	LL	5-10 yrs	No	3	Dry	Semi-shade	7		8					
Armeria hirta	5	4	5	H	30	20	50	Pink	Cushion	5	3-9 mths	<10 yrs	1-3 yrs	Lo	3	Dry	Full sun	7		8					
Artemisia arborescens	1	6	8	S	150	150	125	Yellow	bushy_or_bran	4	9 mths	<10 yrs	<1 yr	Hi	3	Dry	Full sun	8		9					
Artemisia arborescens 'Carcassonne'	1	6	8	S	100	100	100	Yellow	bushy_or_bran	4	9 mths	LL	<1 yr	Hi	3	Dry	Full sun	8		8					
Artemisia arborescens 'Porquerolles'	5	6	8	S	50	50	50	Yellow	bushy_or_bran	4	9 mths	LL	<1 yr	Hi	3	Dry	Full sun	8		9					
Artemisia caerulescens subsp. gallica	5	6	8	H	30	30	50	Yellow	Mound	5	9 mths	Per	<1 yr	Hi	3	Dry	Full sun	8		8					
Artemisia canariensis	1	4	7	H	80	80	100	Yellow	Mound	4	9 mths	LL	<1 yr	No	3	Dry	Full sun	8		8					
Artemisia cretacea	4	7	8	H	50	50	60	Yellow	Mound	4	9 mths	Per	1-3 yrs	No	3	Dry	Full sun	7		5					
Artemisia maritima	2	7	9	H	30	30	80	Yellow	Mound	4	9 mths	Per	<1 yr	Hi	3	Dry	Full sun	7		5					
Asphodeline liburnica	9	6	7	H	60	20	30	Yellow	Arching	5	3-9 mths	Per	1-3 yrs	Mod	3	Dry	Full sun	7		7					
Asphodeline lutea	9	5	6	H	80	80	30	Yellow	Arching	5	3-9 mths	Per	1-3 yrs	Mod	3	Dry	Full sun	8		7					
Asphodelus fistulosus	9	2	6	H	50	30	30	White	Arching	5	3-9 mths	<5 yrs	<1 yr	Hi	3	Dry	Full sun	7		7					
Asphodelus microcarpus	5	3	5	H	100	30	50	White	Arching	5	3-9 mths	Per	1-3 yrs	Lo	3	Dry	Full sun	7		7					
Asteriscus maritimus	6	4	6	H	20	20	40	Yellow	mat	4.5	3-9 mths	<10 yrs	1-3 yrs	Hi	3	Dry	Full sun	7		9					
Atriplex canescens	0	7	10	S	200	200	200	Yellow	bushy_or_bran	6	9 mths	LL	3-5 yrs	No	2	Strong soil dryne	Full sun	7		7					
Atriplex halimus	0	6	9	S	200	200	200	White	bushy_or_bran	6	9 mths	LL	3-5 yrs	No	2	Strong soil dryne	Full sun	7		7					
Ballota acetabulosa	4	4	7	S	50	50	60	Pink	Upright	5	9 mths	LL	3-5 yrs	Hi	3	Dry	Full sun	7		8					
Ballota hirsuta	3	6	7	S	60	60	60	Pink	Upright	5	9 mths	LL	3-5 yrs	Hi	3	Dry	Full sun	8		8					
Ballota pseudodictamnus	3	5	6	S	60	60	80	Pink	Upright	5	9 mths	LL	3-5 yrs	Hi	3	Dry	Full sun	7		7					
Bignonia capreolata	0	4	7	S	400			Red	mat	4	3-9 mths	LL	3-5 yrs	No	3	Dry	Semi-shade	8		8					
Brachypodium phoenicoides	0	5	6	G	50			Yellow	Arching	5	3-9 mths	Per	1-3 yrs	Hi	3	Dry	Semi-shade	7		5					
Brachypodium retusum	0	5	8	G	10			Bronze	mat	4	3-9 mths	Per	3-5 yrs	Hi	3	Dry	Semi-shade	7		7					
Bulbine frutescens 'Hallmarck'	0	3	11	H	50			Orange	Arching	5	3-9 mths	LL	3-5 yrs	No	3	Dry	Full sun	7		9					
Bupleurum fruticosum	0	6	9	S	150			Yellow	bushy_or_bran	5	9 mths	LL	3-5 yrs	Hi	3	Dry	Semi-shade	8		7					
Bupleurum gibraltaricum	0	6	9	H	150			Yellow	Arching	5	3-9 mths	LL	3-5 yrs	No	3	Dry	Semi-shade	8		7					
Bupleurum spinosum	5	6	7	S	50	50	40	Yellow	Cushion	5	9 mths	LL	5-10 yrs	No	3	Dry	Full sun	8		5					
Buxus balearica	0	4	5	S	300			Yellow	bushy_or_bran	4	9 mths	LL	5-10 yrs	No	3	Dry	Semi-shade	7		7					
Buxus sempervirens	0	4	5	S	300			Yellow	bushy_or_bran	4	9 mths	LL	5-10 yrs	No	3	Dry	Semi-shade	7		5					
Caesalpinia gilliesii	0	6	8	S	200	200	150	Yellow	bushy_or_bran	4	9 mths	LL	3-5 yrs	No	3	Dry	Full sun	7		7					
Calamintha nepeta	6	6	10	H	40	40	40	Purple	bushy_or_bran	4	3-9 mths	<5 yrs	1-3 yrs	Hi	3	Dry	Full sun	8		7					
Callistemon salignus	0	3	10	S	200	200	150	Yellow	bushy_or_bran	4	9 mths	LL	3-5 yrs	No	3	Dry	Full sun	7		8					
Capparis spinosa 'Inermis'	1	6	9	S	50	50	150	White	mat	6	9 mths	LL	3-5 yrs	Lo	2	Strong soil dryne	Full sun	7		7					
Catananche caerulea	6	6	7	H	50	10	30	Blue	Upright	4	3-9 mths	<5 yrs	<1 yr	Hi	3	Dry	Full sun	8		7					
Catananche caerulea 'Tizi n'Test'	6	6	7	H	50	10	30	Blue	Upright	4	3-9 mths	<5 yrs	<1 yr	Hi	3	Dry	Semi-shade	8		7					
Ceanothus 'Concha'	1	4	4	S	300	300	300	Blue	bushy_or_bran	4	9 mths	LL	3-5 yrs	No	3	Dry	Full sun	6		8					
Ceanothus 'Skylark'	1	4	5	S	150	150	200	Blue	bushy_or_bran	4	9 mths	LL	3-5 yrs	No	3	Dry	Full sun	6		7					
Centaurea bella	9	3	5	H	30	15	30	Pink	Cushion	4	3-9 mths	Per	3-5 yrs	No	3	Dry	Full sun	8		5					

Scape Design

gardens by James Basson

27, boulevard de Moulins
98000 Monaco
Office: +377 97 97 15 36
James Basson : +33 (0)6 22 13 62 18
Helen Basson : +33 (0)6 23 46 63 56
www.scapedesign.com
scape@scapedesign.com

James Basson BA Hons. Garden Design
SGD Society of Garden Designers, registered member

Client name:

Site name: Chateau de Capitoul

Drawing title: Masterplan

Scale: 1:500 @ A2

Date: 20/08/20

Drawing number:

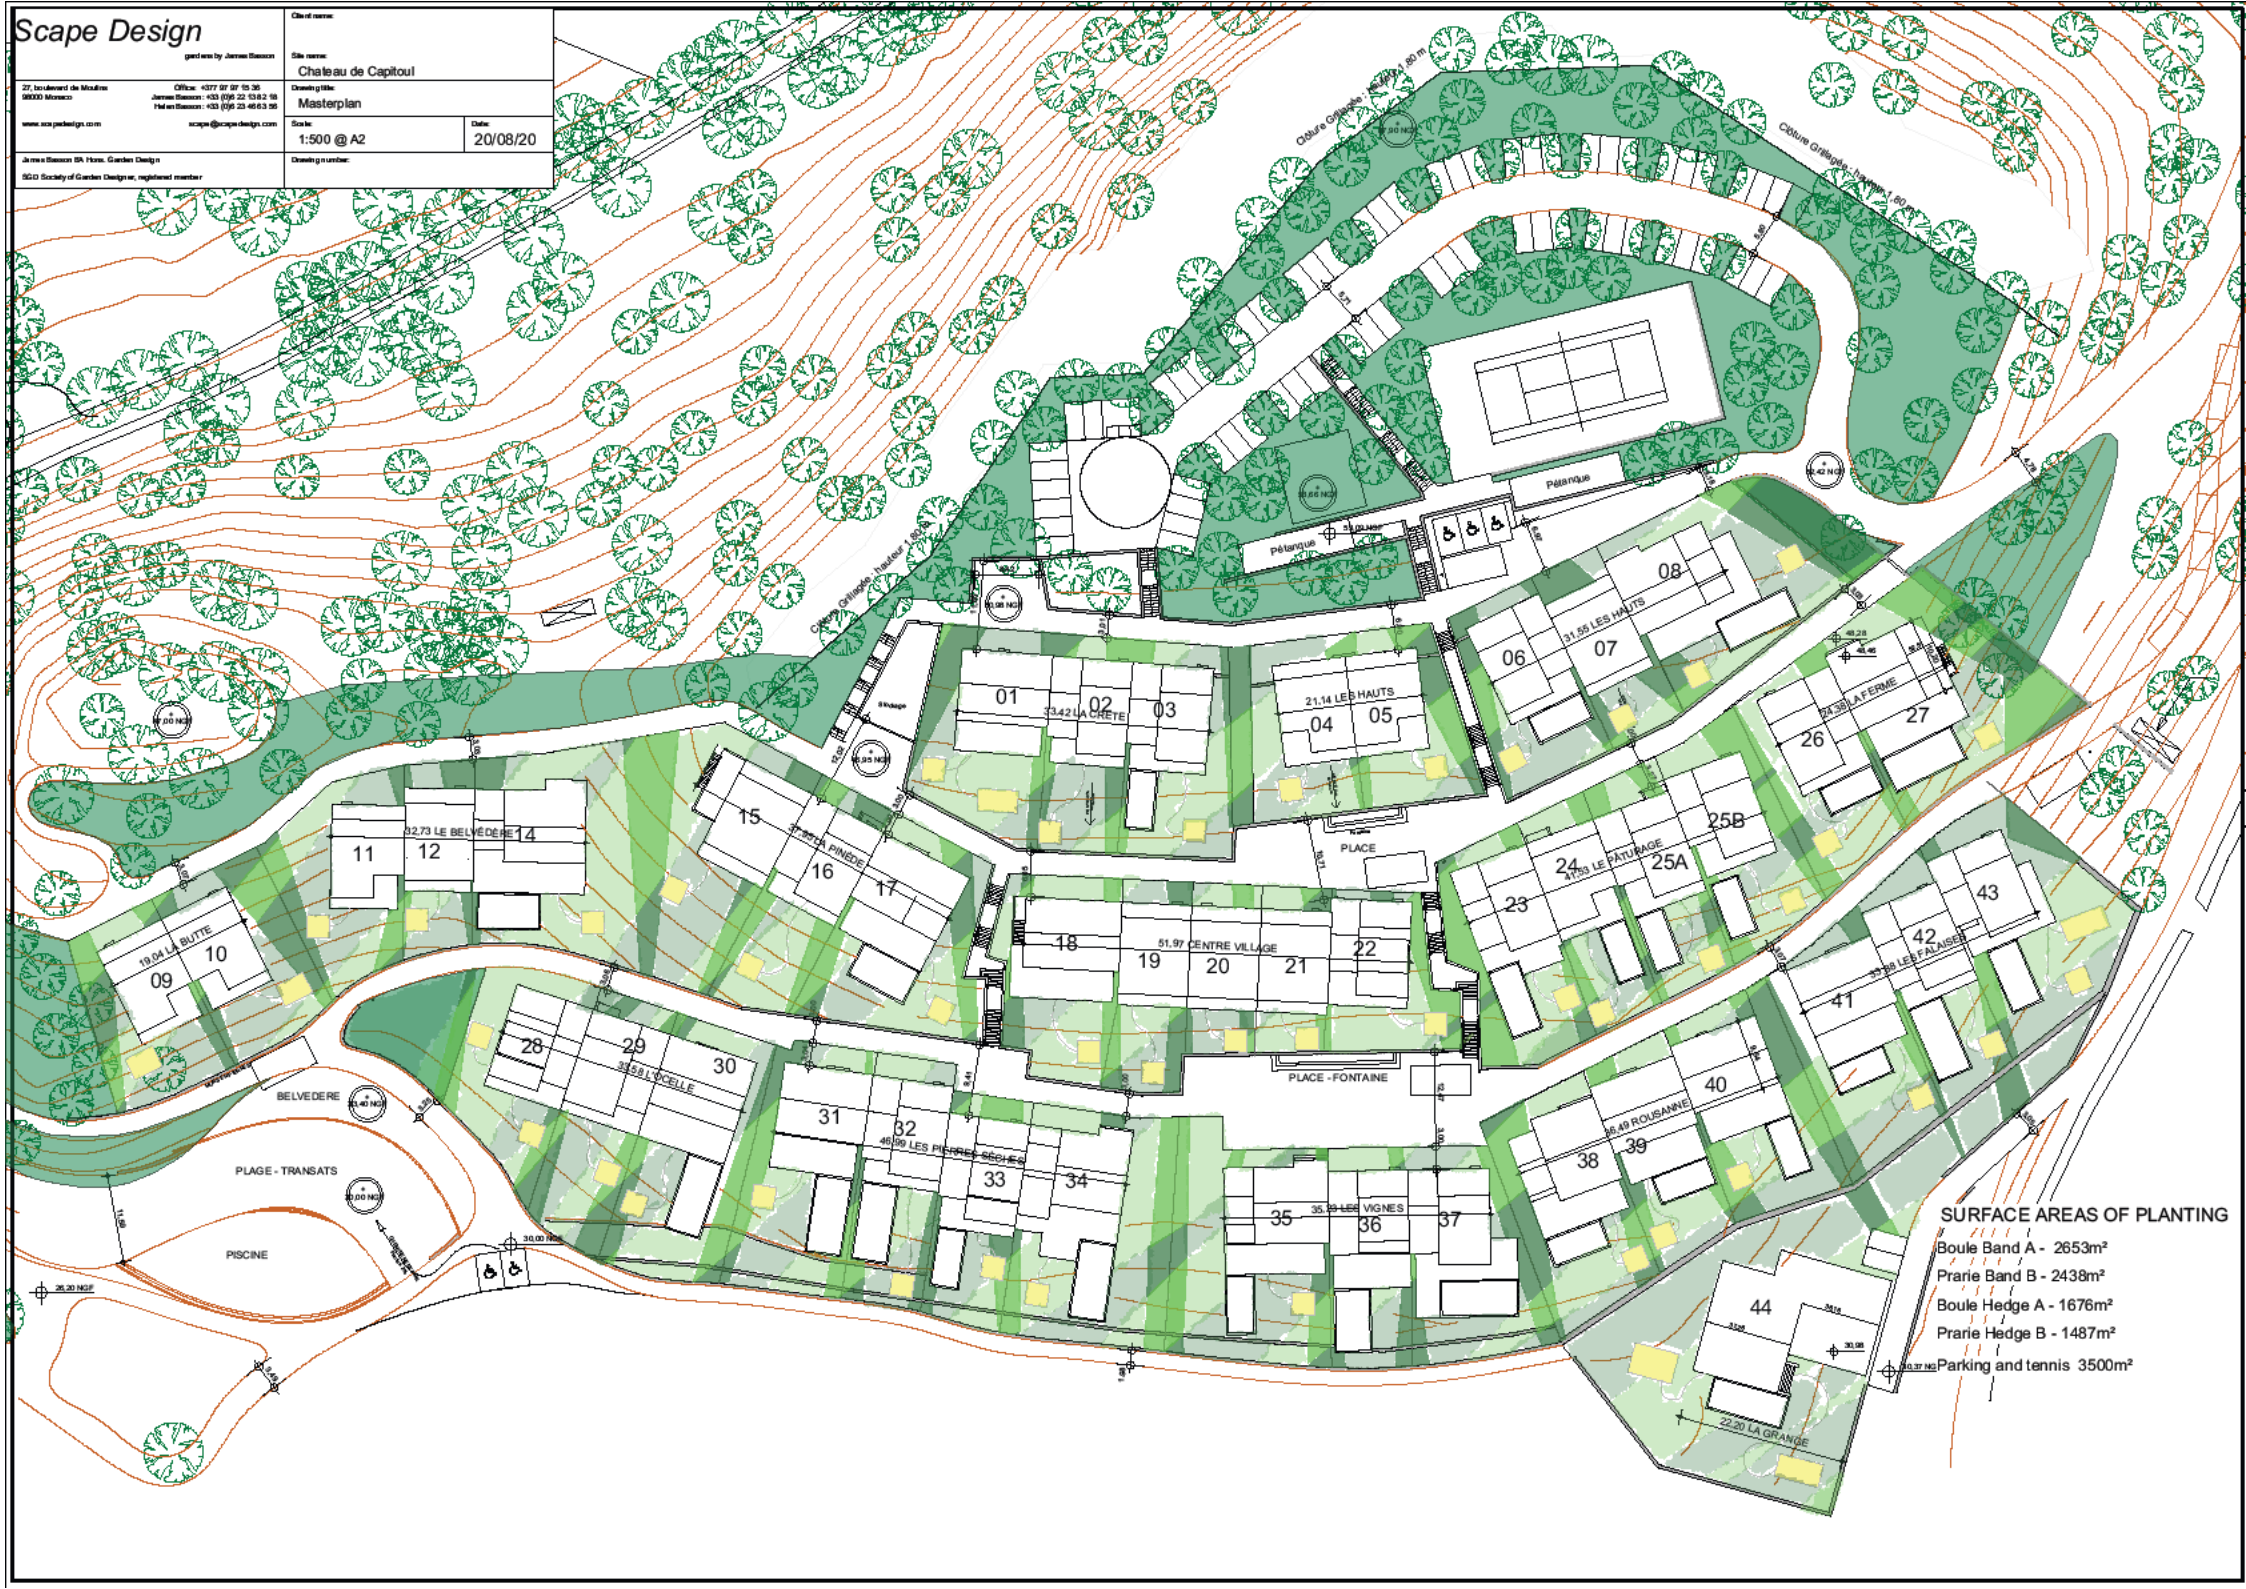

Capitoul Plant list	Species	10/04/2020									#REF!	#REF!
%Area Planted	75%	Use	%	Plants/n	Supplie	Left from p		5	6	7	#REF!	#REF!
Dorycnium hirsutum 'Fréjo	Salvia	Design		3	420	-8	428	4	0	10	14.0	0.0
Iris unguicularis	Iris	Design		4	140	-1	141	0	0	4	4.0	0.0
Origanum vulgare subsp. hi	Origanum	Design		4	140	4	136	0	0	4	4.0	0.0
Salvia officinalis 'Nazareth	Salvia	Design		3	105	-9	114	0	0	0	0.0	0.0
							8626.0	F	7			
%Area Planted	101%							Cr-A6-F	Cr-A7			
Ornamental Boule Band A							2643	11.0	84.6		200.6	19.7
Lomelosia minoana	Lomelosia	Structural		3	1182	5	1177	5	36		88.0	9.0
Rosmarinus officinalis 'Sa	Rosmarinus	Structural		3	472	13	459	4	31		41.0	4.0
Artemisia caerulescens su	Artemisia	Structural		3	551	0	551	0	39		79.0	0.0
Rosmarinus officinalis 'Uly	Rosmarinus	Structural		3	472	-5	477	0	0		39.0	4.0
Cistus x tardiflorens	Cistus	Structural		3	394	-10	404	0	0		28.0	3.0
Rosmarinus officinalis 'Sa	Rosmarinus	Structural		3	472	10	462	0	0		9.0	4.0
Rosmarinus officinalis 'Sp	Rosmarinus	Structural		3	472	12	460	5	0		10.0	5.0
Rosmarinus officinalis Tus	Rosmarinus	Structural		3	472	6	466	5	33		42.0	5.0
Carex halleriana	Carex	Ground Cover		6	473	3.0	470.0	0	34		41.0	0.0
Sideritis cypria	Sideritis	Ground Cover		5	263	-4.0	267.0	0	0		21.0	0.0
Salvia lavandulifolia subsp	Salvia	Ground Cover		5	220	-8.0	228.0	0	0		19.0	2.0
Stachys cretica	Stachys	Ground Cover		5	263	-1.0	264.0	0	0		20.0	2.0
Salvia multicaulis	Salvia	Ground Cover		5	220	-9.0	229.0	0	0		5.0	2.0
Sideritis syriaca	Sideritis	Ground Cover		5	263	4.0	259.0	4	0		8.0	4.0
Salvia lavandulifolia subsp	Salvia	Ground Cover		5	220	0.0	220.0	3	20		26.0	3.0
Globularia vulgaris	Globularia	Design		5	263	-13.0	276.0	3	21		24.0	3.0
Teucrium capitatum	Teucrium	Design		5	263	6.0	257.0	0	0		4.0	0.0
Asphodelus fistulosus	Asphodelus	Design		6	315	1.0	314.0	0	0		27.0	0.0
Thymus capitatus	Thymus	Design		6	315	-11.0	326.0	0	0		29.0	3.0
Asphodelus microcarpus	Asphodelus	Design		6	315	0.0	315.0	0	0		31.0	3.0
Santolina benthamiana	Santolina	Design		3	158	-13.0	171.0	0	0		21.0	2.0
Thymus vulgaris	Thymus	Design		6	315	-7.0	322.0	4	0		39.0	8.0
Dianthus rupicola	Dianthus	Design		6	315	-10.0	325.0	4	30		43.0	8.0
Helichrysum italicum	Helichrysum	Design		5	263	5.0	258.0	4	25		33.0	4.0
Hyparrhenia hirta	Hyparrhenia	Design		3	158	-2.0	160.0	2	13		17.0	2.0
Lavandula latifolia	Lavandula	Design		5	263	5.0	258.0	3	20		23.0	3.0
Teucrium flavum	Teucrium	Design		5	263	2.0	261.0	0	20		20.0	0.0
Santolina magonica	Santolina	Design		3	315	-2.0	317.0	0	0		0.0	0.0
Origanum syriacum	Origanum	Design		5	263	10.0	253.0	0	0		0.0	0.0
Thymus mastichina	Thymus	Design		6	315	-1.0	316.0	0	0		0.0	0.0
								5	F	6		
%Area Planted	94%							Cr-HB5	Cr-HB5A-F	Cr-HB6		
Hedge Prarie Band B							1479	24.8	11.7	13.4	152.6	40.0
Salvia 'Montagne de L'Hortus'		Structural		3	200	5.0	195.0	12	6	7	74.0	20.0
Ampelodesmos mauritanicus		Structural		1	300	20.0	280.0	17	8	9	105.0	28.0
Salvia 'Mas de Lunes'		Structural		3	200	7.0	193.0	7	4	4	45.0	12.0
Bulperium fruiticosum		Structural		1	300	15.0	285.0	0	0	0	0.0	0.0
Salvia candelabrum		Structural		3	500	5.0	495.0	0	0	0	0.0	0.0
Tuecurium fruiticans		Structural		1	300	15.0	285.0	0	0	0	0.0	0.0
Salvia leucophylla		Structural		3	200	13.0	187.0	0	0	0	0.0	0.0
Salvia pomifera		Structural		3	400	15.0	385.0	0	0	0	0.0	0.0
								6				
%Area Planted	101%							Cr-HA6			0.0	0.0
Hedge Boule Band A							1682	33.9			93.0	0.0
Pistacea lentiscus		Structural		1	337	2.0	335.0	6			19.0	4.0
Cistus x tardiflorens		Structural		2	236	-2.0	238.0	9			26.0	5.0
Cistus halimifolius 'Cap Sim'		Structural		2	236	-4.0	240.0	0			0.0	0.0
Cistus albidus		Structural		2	34	15.0	19.0	7			19.0	3.0
Cistus monspeliensis		Structural		2	34	7.0	27.0	6			18.0	3.0
Cistus clusii		Structural		2	34	13.0	21.0	0			0.0	0.0
Cistus creticus		Structural		2	34	3.0	31.0	0			0.0	0.0
Cistus libanotis 'Major'		Structural		2	34	-5.0	39.0	0			0.0	0.0
Cistus x clausonis		Structural		2	34	-8.0	42.0	0			0.0	0.0
Cistus x escartianus		Structural		2	34	-6.0	40.0	0			0.0	0.0
Cistus x florentinus		Structural		2	34	-9.0	43.0	0			0.0	0.0
Cistus x ledon		Structural		2	34	-8.0	42.0	0			0.0	0.0
Cistus x pagei		Structural		2	34	-6.0	40.0	0			0.0	0.0
Cistus x picardianus		Structural		2	34	-6.0	40.0	0			0.0	0.0
Cistus x pulverulentus		Structural		2	34	-8.0	42.0	0			0.0	0.0
Cistus x purpureus		Structural		2	34	-6.0	40.0	0			0.0	0.0
Cistus x skanbergii		Structural		2	34	10.0	24.0	0			0.0	0.0
Cistus x tephreus		Structural		2	34	9.0	25.0	0			0.0	0.0
Cistus x verguinii f. albidiflorus		Structural		2	34	-7.0	41.0	0			0.0	0.0
Philyrea angustifolia		Structural		1	168	-4.0	172.0	12			32.0	5.0
Rhamnus alternus		Structural		1	168	-8.0	176.0	0			0.0	0.0
Viburnum tinus		Structural		1	168	-8.0	176.0	0			0.0	0.0
Rosmarinus officinalis 'Isle de Beaute'		Structural		3	220	3.0	217.0	12			32.0	5.0
Rosmarinus officinalis Sappho		Structural		3	220	1.0	219.0	10			26.0	4.0
Rosmarinus officinalis 'Boule'		Structural		3	220	-1.0	221.0	0			0.0	0.0
Rosmarinus officinalis 'Arp'		Structural		3	220	3.0	217.0	0			0.0	0.0
Rosmarinus officinalis 'Bonifacio'		Structural		3	220	3.0	217.0	0			0.0	0.0

Capitoul Plant list	Les Hauts 1 (LHa1)					#REF!	#REF!
%Area Planted	F	2	3			#REF!	#REF!
Dorycnium hirsutum 'Fréjo	12	17	0			29.0	12.0
Iris unguicularis	5	6	2			13.0	5.0
Origanum vulgare subsp. hi	5	7	2			14.0	5.0
Salvia officinalis 'Nazareth	4	5	2			11.0	4.0
	1	2	F	4			
%Area Planted	LHa1-A1	LHa1-A2	LHa1-A3-F	LHa1-A4			
Ornamental Boule Band A	29.3	25.2	11.4	63.2		129.1	11.4
Lomelosia minoana	13	11	5	27		56.0	5.0
Rosmarinus officinalis 'Sa	11	0	0	0		11.0	0.0
Artemisia caerulescens su	14	12	0	0		26.0	0.0
Rosmarinus officinalis 'Uly	12	10	5	0		27.0	5.0
Cistus x tardiflorens	0	9	4	21		34.0	4.0
Rosmarinus officinalis 'Sa	0	0	5	25		30.0	5.0
Rosmarinus officinalis 'Sp	0	0	0	28		28.0	0.0
Rosmarinus officinalis Tus	0	0	0	0		0.0	0.0
Carex halleriana	12	10	0	0		22.0	0.0
Sideritis cypria	7	6	3	0		16.0	3.0
Salvia lavandulifolia subsp	0	5	3	13		21.0	3.0
Stachys cretica	0	0	3	15		18.0	3.0
Salvia multicaulis	0	0	0	15		15.0	0.0
Sideritis syriaca	0	0	0	0		0.0	0.0
Salvia lavandulifolia subsp	0	0	0	0		0.0	0.0
Globularia vulgaris	8	0	0	0		8.0	0.0
Teucrium capitatum	0	0	0	17		17.0	0.0
Asphodelus fistulosus	0	0	0	0		0.0	0.0
Thymus capitatus	0	0	0	0		0.0	0.0
Asphodelus microcarpus	0	0	0	0		0.0	0.0
Santolina benthamiana	0	0	0	0		0.0	0.0
Thymus vulgaris	0	0	0	0		0.0	0.0
Dianthus rupicola	0	0	0	0		0.0	0.0
Helichrysum italicum	9	0	0	0		9.0	0.0
Hyparrhenia hirta	5	4	0	0		9.0	0.0
Lavandula latifolia	7	6	3	0		16.0	3.0
Teucrium flavum	7	6	3	15		31.0	3.0
Santolina magonica	10	9	4	21		44.0	4.0
Origanum syriacum	0	7	3	16		26.0	3.0
Thymus mastichina	0	0	4	20		24.0	4.0
	1	2	F	4			
%Area Planted	LHa1-HB1	LHa1-HB2	LHa1-HB3-F	LHa1-HB4			
Hedge Prarie Band B	0.0	1.2	27.5	7.5		36.2	27.5
Salvia 'Montagne de L'Hortus'	0	0	0	0		0.0	0.0
Ampelodesmos mauritanicus	0	1	19	5		25.0	19.0
Salvia 'Mas de Lunes'	0	1	8	3		12.0	8.0
Bulperium fruiticosum	0	0	11	3		14.0	11.0
Salvia candelabrum	0	0	0	0		0.0	0.0
Tuecurium fruiticans	0	0	0	0		0.0	0.0
Salvia leucophylla	0	0	0	0		0.0	0.0
Salvia pomifera	0	0	0	0		0.0	0.0
	1	2	F	4			
%Area Planted	LHa1-HA1	LHa1-HA2	LHa1-HA3-F	LHa1-HA4		0.0	0.0
Hedge Boule Band A	0.0	12.1	10.2	26.4		48.7	10.2
Pistacea lentiscus	0	3	2	5		10.0	2.0
Cistus x tardiflorens	0	0	0	0		0.0	0.0
Cistus halimifolius 'Cap Sim'	0	3	3	7		13.0	3.0
Cistus albidus	0	0	0	0		0.0	0.0
Cistus monspeliensis	0	2	2	5		9.0	2.0
Cistus clusii	0	2	2	5		9.0	2.0
Cistus creticus	0	0	0	0		0.0	0.0
Cistus libanotis 'Major'	0	0	0	0		0.0	0.0
Cistus x clausonis	0	0	0	0		0.0	0.0
Cistus x escartianus	0	0	0	0		0.0	0.0
Cistus x florentinus	0	0	0	0		0.0	0.0
Cistus x ledon	0	0	0	0		0.0	0.0
Cistus x pagei	0	0	0	0		0.0	0.0
Cistus x picardianus	0	0	0	0		0.0	0.0
Cistus x pulverulentus	0	0	0	0		0.0	0.0
Cistus x purpureus	0	0	0	0		0.0	0.0
Cistus x skanbergii	0	0	0	0		0.0	0.0
Cistus x tephreus	0	0	0	0		0.0	0.0
Cistus x verguinii f. albidiflorus	0	0	0	0		0.0	0.0
Philyrea angustifolia	0	0	0	0		0.0	0.0
Rhamnus alternus	0	4	3	7		14.0	3.0
Viburnum tinus	0	0	0	0		0.0	0.0
Rosmarinus officinalis 'Isle de Beaute'	0	0	0	0		0.0	0.0
Rosmarinus officinalis Sappho	0	4	3	8		15.0	3.0
Rosmarinus officinalis 'Boule'	0	4	3	8		15.0	3.0
Rosmarinus officinalis 'Arp'	0	0	0	0		0.0	0.0
Rosmarinus officinalis 'Bonifacio'	0	0	0	0		0.0	0.0

Capitoul Plant list	Les Hauts 2 (LHa2)							#REF!	#REF!
%Area Planted	F	2	F	4	5	6		#REF!	#REF!
Dorycnium hirsutum 'Fréjo	0	0	0	0	0	0		0.0	0.0
Iris unguicularis	0	0	0	0	0	0		0.0	0.0
Origanum vulgare subsp. hi	2	0	0	0	0	0		2.0	2.0
Salvia officinalis 'Nazareth	2	6	0	0	0	0		8.0	2.0
	1	2	F	4					
%Area Planted	LHa2-A1	LHa2-A2	LHa2-A3-F	LHa2-A4					
Ornamental Boule Band A	4.9	3.1	14.9	27.3				50.2	14.9
Lomelosia minoana	3	2	7	12				24.0	7.0
Rosmarinus officinalis 'Sa	0	2	6	10				18.0	6.0
Artemisia caerulescens su	0	0	7	13				20.0	7.0
Rosmarinus officinalis 'Uly	0	0	0	11				11.0	0.0
Cistus x tardiflorens	0	0	0	0				0.0	0.0
Rosmarinus officinalis 'Sa	2	0	0	0				2.0	0.0
Rosmarinus officinalis 'Sp	3	2	0	0				5.0	0.0
Rosmarinus officinalis Tus	2	2	6	0				10.0	6.0
Carex halleriana	0	0	0	11				11.0	0.0
Sideritis cypria	0	0	0	0				0.0	0.0
Salvia lavandulifolia subsp	0	0	0	0				0.0	0.0
Stachys cretica	2	0	0	0				2.0	0.0
Salvia multicaulis	2	1	0	0				3.0	0.0
Sideritis syriaca	2	2	5	0				9.0	5.0
Salvia lavandulifolia subsp	0	1	4	7				12.0	4.0
Globularia vulgaris	0	0	4	7				11.0	4.0
Teucrium capitatum	2	1	4	8				15.0	4.0
Asphodelus fistulosus	2	1	5	9				17.0	5.0
Thymus capitatus	0	1	5	8				14.0	5.0
Asphodelus microcarpus	0	0	5	9				14.0	5.0
Santolina benthamiana	0	0	0	5				5.0	0.0
Thymus vulgaris	0	0	0	0				0.0	0.0
Dianthus rupicola	0	0	0	0				0.0	0.0
Helichrysum italicum	0	0	0	0				0.0	0.0
Hyparrhenia hirta	0	0	0	0				0.0	0.0
Lavandula latifolia	0	0	0	0				0.0	0.0
Teucrium flavum	0	0	0	0				0.0	0.0
Santolina magonica	2	0	0	0				2.0	0.0
Origanum syriacum	2	1	0	0				3.0	0.0
Thymus mastichina	2	1	5	0				8.0	5.0
	F	2	F	4	5	6			
%Area Planted	LHa2-HB1-F	LHa2-HB2	LHa2-HB3-	LHa2-HB4	LHa2-HB5	LHa2-HB6			
Hedge Prarie Band B	18.3	10.4	30.1	17.6	28.5	114.8		219.7	48.4
Salvia 'Montagne de L'Hortus'	0	0	0	0	0	0		0.0	0.0
Ampelodesmos mauritanicus	0	0	0	0	0	0		0.0	0.0
Salvia 'Mas de Lunes'	5	3	9	5	8	31		61.0	14.0
Bulperium fruiticosum	7	4	12	7	11	43		84.0	19.0
Salvia candelabrum	11	7	18	11	17	67		131.0	29.0
Tuecurium fruiticans	0	0	0	0	0	0		0.0	0.0
Salvia leucophylla	0	0	0	0	0	0		0.0	0.0
Salvia pomifera	0	0	0	0	0	0		0.0	0.0
	1	2	3	4	5				
%Area Planted	LHa2-HA1	LHa2-HA2	LHa2-HA3	LHa2-HA4	LHa2-HA5			0.0	0.0
Hedge Boule Band A	19.4	4.0	12.1	15.2	6.0			56.7	0.0
Pistacea lentiscus	4	1	3	3	2			13.0	0.0
Cistus x tardiflorens	6	2	4	4	2			18.0	0.0
Cistus halimifolius 'Cap Sim'	0	0	0	0	0			0.0	0.0
Cistus albidus	0	0	0	0	0			0.0	0.0
Cistus monspeliensis	0	0	0	0	0			0.0	0.0
Cistus clusii	4	2	2	3	1			12.0	0.0
Cistus creticus	4	2	2	3	1			12.0	0.0
Cistus libanotis 'Major'	0	0	0	0	0			0.0	0.0
Cistus x clausonis	0	0	0	0	0			0.0	0.0
Cistus x escartianus	0	0	0	0	0			0.0	0.0
Cistus x florentinus	0	0	0	0	0			0.0	0.0
Cistus x ledon	0	0	0	0	0			0.0	0.0
Cistus x pagei	0	0	0	0	0			0.0	0.0
Cistus x picardianus	0	0	0	0	0			0.0	0.0
Cistus x pulverulentus	0	0	0	0	0			0.0	0.0
Cistus x purpureus	0	0	0	0	0			0.0	0.0
Cistus x skanbergii	0	0	0	0	0			0.0	0.0
Cistus x tephreus	0	0	0	0	0			0.0	0.0
Cistus x verguinii f. albidiflorus	0	0	0	0	0			0.0	0.0
Philyrea angustifolia	0	0	0	0	0			0.0	0.0
Rhamnus alternus	0	0	0	0	0			0.0	0.0
Viburnum tinus	6	2	4	5	2			19.0	0.0
Rosmarinus officinalis 'Isle de Beaute'	0	0	0	0	0			0.0	0.0
Rosmarinus officinalis Sappho	0	0	0	0	0			0.0	0.0
Rosmarinus officinalis 'Boule'	6	0	4	5	0			15.0	0.0
Rosmarinus officinalis 'Arp'	6	0	4	5	4			19.0	0.0
Rosmarinus officinalis 'Bonifacio'	0	0	0	0	0			0.0	0.0

Capitoul Plant list	La Butte (Bu)						
%Area Planted	1	2	F	4	5		
Dorycnium hirsutum 'Fréjo	0	21	7	7	16		
Iris unguicularis	0	0	3	3	6		
Origanum vulgare subsp. hi	0	0	0	3	7		
Salvia officinalis 'Nazareth	0	0	0	0	5		
	F	2	3	4			
%Area Planted	Bu-A1-F	Bu-A2	Bu-A3	Bu-A4			
Ornamental Boule Band A	19.0	16.3	3.7	10.4			
Lomelosia minoana	9	7	2	5			
Rosmarinus officinalis 'Sa	0	0	0	0			
Artemisia caerulescens su	9	0	0	0			
Rosmarinus officinalis 'Uly	8	7	0	0			
Cistus x tardiflorens	7	6	2	0			
Rosmarinus officinalis 'Sa	0	7	2	5			
Rosmarinus officinalis 'Sp	0	0	2	5			
Rosmarinus officinalis Tus	0	0	0	4			
Carex halleriana	8	7	0	0			
Sideritis cypria	5	4	1	0			
Salvia lavandulifolia subsp	0	4	1	2			
Stachys cretica	0	0	1	3			
Salvia multicaulis	0	0	0	3			
Sideritis syriaca	0	0	0	0			
Salvia lavandulifolia subsp	0	0	0	0			
Globularia vulgaris	5	0	0	0			
Teucrium capitatum	0	0	0	0			
Asphodelus fistulosus	6	0	0	0			
Thymus capitatus	6	5	0	0			
Asphodelus microcarpus	6	5	2	0			
Santolina benthamiana	4	3	1	2			
Thymus vulgaris	7	6	2	4			
Dianthus rupicola	0	6	2	4			
Helichrysum italicum	0	0	2	4			
Hyparrhenia hirta	0	0	0	2			
Lavandula latifolia	0	0	0	0			
Teucrium flavum	0	0	0	0			
Santolina magonica	0	0	0	0			
Origanum syriacum	0	0	0	0			
Thymus mastichina	0	0	0	0			
	1	2	3	4	A	6	
%Area Planted	Bu-HB1	Bu-HB2	Bu-HB3	Bu-HB4	Bu-HB5A	Bu-HB6	
Hedge Prarie Band B	33.0	1.0	8.0	22.0	21.0	60.0	
Salvia 'Montagne de L'Hortus'	0	0	0	0	0	0	
Ampelodesmos mauritanicus	0	0	0	0	0	0	
Salvia 'Mas de Lunes'	0	0	0	0	0	0	
Bulperium fruiticosum	13	0	3	9	8	22	
Salvia candelabrum	20	1	5	13	13	35	
Tuecurium fruiticans	14	1	4	9	9	24	
Salvia leucophylla	0	0	0	0	0	0	
Salvia pomifera	0	0	0	0	0	0	
	F	2	F	4	A	F	6
%Area Planted	Bu-HA1-F	Bu-HA2	Bu-HA3-F	Bu-HA4	Bu-HA5A	Bu-HA5B-F	Bu-HA6
Hedge Boule Band A	21.0	16.5	7.0	3.5	28.9	12.5	5.3
Pistacea lentiscus	4	3	2	1	5	3	1
Cistus x tardiflorens	0	0	0	0	0	0	0
Cistus halimifolius 'Cap Sim'	6	4	3	1	8	4	2
Cistus albidus	0	0	0	0	0	0	0
Cistus monspeliensis	0	0	0	0	0	0	0
Cistus clusii	0	0	0	0	0	0	0
Cistus creticus	4	3	2	0	5	3	2
Cistus libanotis 'Major'	4	3	0	0	5	3	0
Cistus x clausonis	0	0	0	0	0	0	0
Cistus x escartianus	0	0	0	0	0	0	0
Cistus x florentinus	0	0	0	0	0	0	0
Cistus x ledon	0	0	0	0	0	0	0
Cistus x pagei	0	0	0	0	0	0	0
Cistus x picardianus	0	0	0	0	0	0	0
Cistus x pulverulentus	0	0	0	0	0	0	0
Cistus x purpureus	0	0	0	0	0	0	0
Cistus x skanbergii	0	0	0	0	0	0	0
Cistus x tephreus	0	0	0	0	0	0	0
Cistus x verguinii f. albidiflorus	0	0	0	0	0	0	0
Philyrea angustifolia	7	6	3	2	10	5	2
Rhamnus alternus	0	0	0	0	0	0	0
Viburnum tinus	0	0	0	0	0	0	0
Rosmarinus officinalis 'Isle de Beaute'	0	0	0	0	0	0	0
Rosmarinus officinalis Sappho	0	0	0	0	0	0	0
Rosmarinus officinalis 'Boule'	0	0	0	0	0	0	0
Rosmarinus officinalis 'Arp'	6	5	0	0	8	4	0
Rosmarinus officinalis 'Bonifacio'	9	7	5	3	12	5	4

Scape Design

Domaine Demure

Chateau de Capitoul

LA CRETE

24/09/20

1:100

2

50,98 NGF

11,65

3,01

33,42 LA CRETE

01

02

03

HB1-60.8m²

HB1A-14.6m²

B1A-22.4m²

HB2-13.7m²

A3-8.74m²

HA3-14.2m²

A6-11m²

B4-12.4m²

HB5A-11.7m²

HB5-35.5m²

HB5-24.8m²

B5-10.2m²

HA5-33.9m²

HA1-1.6m²

A1-15.m²

Stockage

B1-125.8m²

A4-1m²

A2-71.0m²

HA2-14.1m²

B6-0.7m²

HB4-18.8m²

A7-84.6m²

HB6-13.4m²

HB3-17.6m²

PENTE 20% Moyenne

B3-55.2m²

B2-16.6m²

A5-8.7m²

HA4-14.6m²

B7-23.6m²

Capitoul Plant list	La Crete (Cr)								Totals	Totals Front
%Area Planted	1	F	2	3	F	5	6	7		
	Cr-B1	Cr-B1A-F	Cr-B2	Cr-B3	Cr-B4-F	Cr-B5	Cr-B6	Cr-B7		
Ornamental Prarie band B	125.0	22.4	16.6	55.2	12.5	10.2	0.7	23.8	266.4	34.9
Ampelodesmos mauritanicus	5	1	1	2	0	0	0	1	10.0	1.0
Salvia fruticosa	23	5	3	10	3	3	1	5	53.0	8.0
Achillea coarctata	54	10	8	24	6	5	1	11	119.0	16.0
Brachypodium phoenicoides	202	37	27	90	21	17	2	39	435.0	58.0
Centaurea bella	23	5	3	10	3	2	0	5	51.0	8.0
Calamintha nepeta	19	0	0	0	0	0	0	0	19.0	0.0
Antirrhinum barrelieri	19	4	0	0	0	0	0	0	23.0	4.0
Bituminaria bituminosa	19	4	3	0	0	0	0	0	26.0	4.0
Eryngium amethystinum	27	5	4	12	0	0	0	0	48.0	5.0
Cneorum tricoccon	48	9	7	22	5	0	0	0	91.0	14.0
Catananche caerulea 'Tizi n'Test'	0	3	2	6	2	2	0	0	15.0	5.0
Centranthus ruber	0	0	2	6	2	2	1	0	13.0	2.0
Bupleurum gibraltaricum	0	0	0	5	1	1	1	2	10.0	1.0
Salvia sclarea	0	0	0	0	1	1	0	2	4.0	1.0
Dorycnium hirsutum 'Frějorgues'	0	0	0	0	0	4	0	10	14.0	0.0
Iris unguicularis	0	0	0	0	0	0	0	4	4.0	0.0
Origanum vulgare subsp. hirtum	0	0	0	0	0	0	0	4	4.0	0.0
Salvia officinalis 'Nazareth'	0	0	0	0	0	0	0	0	0.0	0.0
	1	2	F	4	5	F	7			
%Area Planted	Cr-A1	Cr-A2	Cr-A3-F	Cr-A4	Cr-A5	Cr-A6-F	Cr-A7			
Ornamental Boule Bend A	15.5	71.1	8.7	1.0	8.7	11.0	84.6		200.6	19.7
Lomelosia minoana	7	31	4	1	4	5	36		88.0	9.0
Rosmarinus officinalis 'Sappho'	6	0	0	0	0	4	31		41.0	4.0
Artemisia caerulescens subsp. gallica	7	33	0	0	0	0	39		79.0	0.0
Rosmarinus officinalis 'Ulysse'	7	28	4	0	0	0	0		39.0	4.0
Cistus x tardiflorens	0	24	3	1	0	0	0		28.0	3.0
Rosmarinus officinalis 'Santa Barbara	0	0	4	1	4	0	0		9.0	4.0
Rosmarinus officinalis 'Spice Islands'	0	0	0	1	4	5	0		10.0	5.0
Rosmarinus officinalis Tuscan Blue'	0	0	0	0	4	5	33		42.0	5.0
Carex halleriana	7	0	0	0	0	0	34		41.0	0.0
Sideritis cypria	4	17	0	0	0	0	0		21.0	0.0
Salvia lavandulifolia subsp. Oxydon	3	14	2	0	0	0	0		19.0	2.0
Stachys cretica	0	17	2	1	0	0	0		20.0	2.0
Salvia multicaulis	0	0	2	1	2	0	0		5.0	2.0
Sideritis syriaca	0	0	0	1	3	4	0		8.0	4.0
Salvia lavandulifolia subsp. Vellerea	0	0	0	0	3	3	20		26.0	3.0
Globularia vulgaris	0	0	0	0	0	3	21		24.0	3.0
Teucrium capitatum	4	0	0	0	0	0	0		4.0	0.0
Asphodelus fistulosus	5	22	0	0	0	0	0		27.0	0.0
Thymus capitatus	5	21	3	0	0	0	0		29.0	3.0
Asphodelus microcarpus	5	22	3	1	0	0	0		31.0	3.0
Santolina benthamiana	3	13	2	1	2	0	0		21.0	2.0
Thymus vulgaris	0	26	4	1	4	4	0		39.0	8.0
Dianthus rupicola	0	0	4	1	4	4	30		43.0	8.0
Helichrysum italicum	0	0	0	1	3	4	25		33.0	4.0
Hyparrhenia hirta	0	0	0	0	2	2	13		17.0	2.0
Lavandula latifolia	0	0	0	0	0	3	20		23.0	3.0
Teucrium flavum	0	0	0	0	0	0	20		20.0	0.0
Santolina magonica	0	0	0	0	0	0	0		0.0	0.0
Origanum syriacum	0	0	0	0	0	0	0		0.0	0.0
Thymus mastichina	0	0	0	0	0	0	0		0.0	0.0
	1	F	F	3	4	5	F	6		
%Area Planted	Cr-HB1	Cr-HB1A-F	Cr-HB2-F	Cr-HB3	Cr-HB4	Cr-HB5	Cr-HB5A-F	Cr-HB6		
Hedge Prarie Bend B	38.0	14.6	13.7	17.6	18.8	24.8	11.7	13.4	152.6	40.0
Salvia 'Montagne de L'Hortus'	18	7	7	8	9	12	6	7	74.0	20.0
Ampelodesmos mauritanicus	26	10	10	12	13	17	8	9	105.0	28.0
Salvia 'Mas de Lunes'	11	4	4	5	6	7	4	4	45.0	12.0
Bulperium fruiticosum	0	0	0	0	0	0	0	0	0.0	0.0
Salvia candelabrum	0	0	0	0	0	0	0	0	0.0	0.0
Tuecurium fruiticans	0	0	0	0	0	0	0	0	0.0	0.0
Salvia leucophylla	0	0	0	0	0	0	0	0	0.0	0.0
Salvia pomifera	0	0	0	0	0	0	0	0	0.0	0.0
	F	2	F	4	5	6				
%Area Planted	Cr-HA1-F	Cr-HA2	Cr-HA3-F	Cr-HA4	Cr-HA5	Cr-HA6			0.0	0.0
Hedge Boule Bend A	1.6	14.1	14.2	14.6	14.6	33.9			93.0	0.0
Pistacea lentiscus	1	3	3	3	3	6			19.0	4.0
Cistus x tardiflorens	1	4	4	4	4	9			26.0	5.0
Cistus halimifolius 'Cap Sim'	0	0	0	0	0	0			0.0	0.0
Cistus albidus	0	3	3	3	3	7			19.0	3.0
Cistus monspeliensis	0	3	3	3	3	6			18.0	3.0
Cistus clusii	0	0	0	0	0	0			0.0	0.0
Cistus creticus	0	0	0	0	0	0			0.0	0.0
Cistus libenotis 'Major'	0	0	0	0	0	0			0.0	0.0
Cistus x clausonis	0	0	0	0	0	0			0.0	0.0
Cistus x escartianus	0	0	0	0	0	0			0.0	0.0
Cistus x florentinus	0	0	0	0	0	0			0.0	0.0
Cistus x ledon	0	0	0	0	0	0			0.0	0.0
Cistus x pagei	0	0	0	0	0	0			0.0	0.0
Cistus x picardianus	0	0	0	0	0	0			0.0	0.0
Cistus x pulverulentus	0	0	0	0	0	0			0.0	0.0
Cistus x purpureus	0	0	0	0	0	0			0.0	0.0
Cistus x skanbergii	0	0	0	0	0	0			0.0	0.0
Cistus x tephreus	0	0	0	0	0	0			0.0	0.0
Cistus x verguinii f. albidiflorus	0	0	0	0	0	0			0.0	0.0
Phlyrea angustifolia	0	5	5	5	5	12			32.0	5.0
Rhamnus alternus	0	0	0	0	0	0			0.0	0.0
Viburnum tinus	0	0	0	0	0	0			0.0	0.0
Rosmarinus officinalis 'Isle de Beaute	0	5	5	5	5	12			32.0	5.0
Rosmarinus officinalis Sappho	0	4	4	4	4	10			26.0	4.0
Rosmarinus officinalis 'Boule'	0	0	0	0	0	0			0.0	0.0
Rosmarinus officinalis 'Arp'	0	0	0	0	0	0			0.0	0.0
Rosmarinus officinalis 'Bonifacio'	0	0	0	0	0	0			0.0	0.0